PRODUCED BY AN AUTODESK EDUCATIONAL PRODUCT

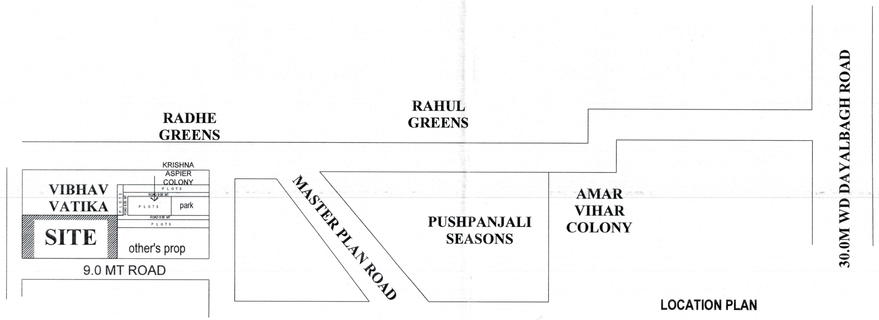

LOCATION PLAN

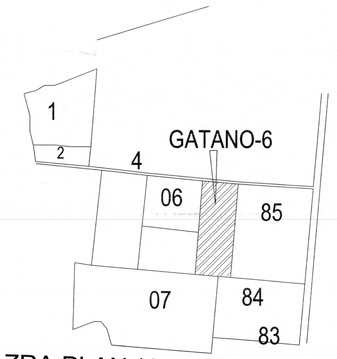

SAZRA PLAN (NOT TO SCALE)

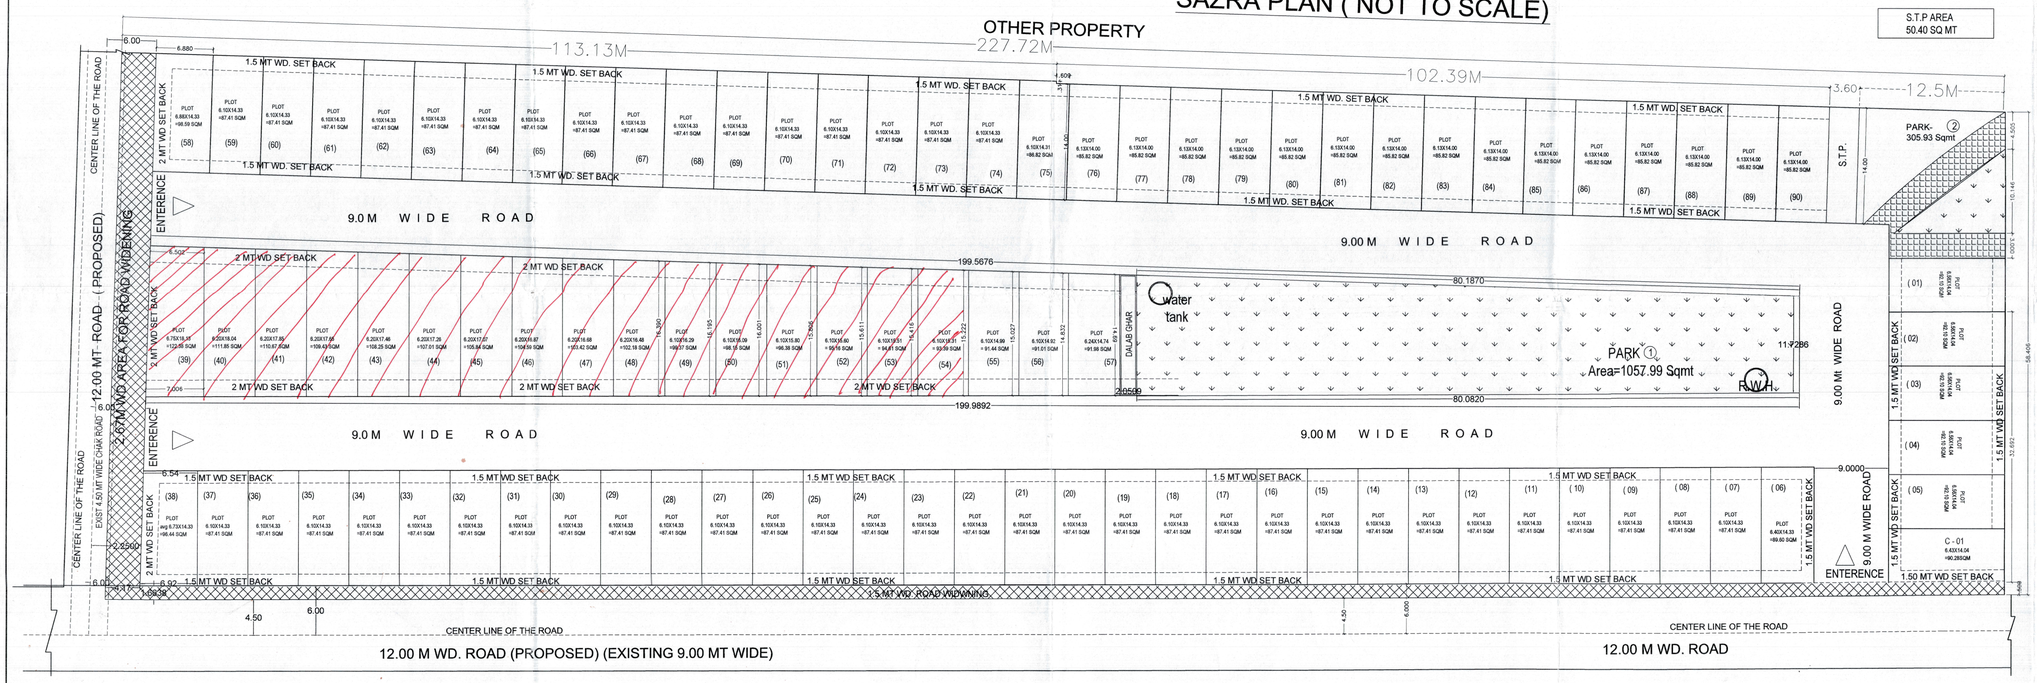

NOTE- all diamension are in meter

PLOT WISE AREA STATEMENT

PLOT NO.	SIZE	AREA (sq.m.)	TOTAL (NO)	T. AREA (sq.m.)
01- 05	6.56X14.04	92.10	05	460.50
06	6.40X14.33	91.71	01	91.71
07 - 37	6.10X14.33	87.41	31	2709.71
38	6.73X14.33	96.44	01	96.44
39	6.75X18.13	122.38	01	122.38
40	6.20X18.03	111.85	01	111.85
41	6.20X17.83	110.67	01	110.67
42	6.20X17.62	109.43	01	109.43
43	6.20X17.43	108.25	01	108.25
44	6.20X17.22	107.01	01	107.01
45	6.20X17.02	105.84	01	105.84
46	6.20x16.81	104.59	01	104.59
47	6.20X16.61	103.42	01	103.42
48	6.20X16.41	102.18	01	102.18
49	6.10X16.21	99.37	01	99.37
50	6.10X16.00	98.15	01	98.15
51	6.10X15.80	96.38	01	96.38
52	6.10X15.60	95.16	01	95.16
53	6.10X15.40	94.61	01	94.61
54	6.10X15.20	93.39	01	93.39
55	6.10X14.99	91.44	01	91.44
56	6.10X14.79	91.01	01	91.01
57	6.88X14.33	91.98	01	91.98
58- 73	6.10X14.33	87.41	16	1398.56
74	6.10X14.31	86.82	01	86.82
75	6.13X14.00	85.82	01	85.82
76-90	6.13X14.00	85.82	15	1287.30
TOTAL PLOTS AREA		90 NO		8153.97
C-1	6.43x14.04	90.28	01	90.28

AREA PARK

PARK NO -01	1057.99	Sqmt
PARK NO-2	305.93	Sqmt
PARK TOTAL	1363.92	Sqmt

PROPOSED LAYOUT SCHEME ' KRISHNA ASPIRE' EXTENSION SITUATED AT KHASRA NO. 06 (PART), MAUZA JAGANPUR , NEAR RADHE GREENS, DAYALBAGH,AGRA.

OWNER : MR. ASHOK KUMAR GOYAL

AREA CHART	IN SQ MT	
TOTAL LAND AREA (AS PER DOCUMENT)	14352.00 SQM.	
TOTAL LAND AREA (AS PER SITE)	14273.76 SQM.	
AREA UNDER ROAD WIDENING	639.32	
NET PLOT AREA	13634.44	100.00%
AREA UNDER PLOTS	8153.97	59.80 %
AREA UNDER CONV. SHOP	90.28	.66%
AREA UNDER PARK	1363.92	10.00 %
AREA UNDER ROAD	3946.27	28.96%
AREA UNDER DALAB GHAR	30.00	.22%
AREA UNDER S.T.P	50.00	.36%

REFERENCES:-

PROPOSED BOUNDERY

OTHER 'S LAND

TREE

DRAWN BY	SCALE
DEEPAK	1:250

N

ER. A.K. UPADHYAY
B. Tech. (Civil)
Structural & Architectural Consultant
Regd. A-549085-6
56- Jaipur House Market, Agra-10

MODERN HOUSE PLANNER'S
56- JAIPUR HOUSE MARKET AGRA
PH- 09897690908,9760702742

PRODUCED BY AN AUTODESK EDUCATIONAL PRODUCT